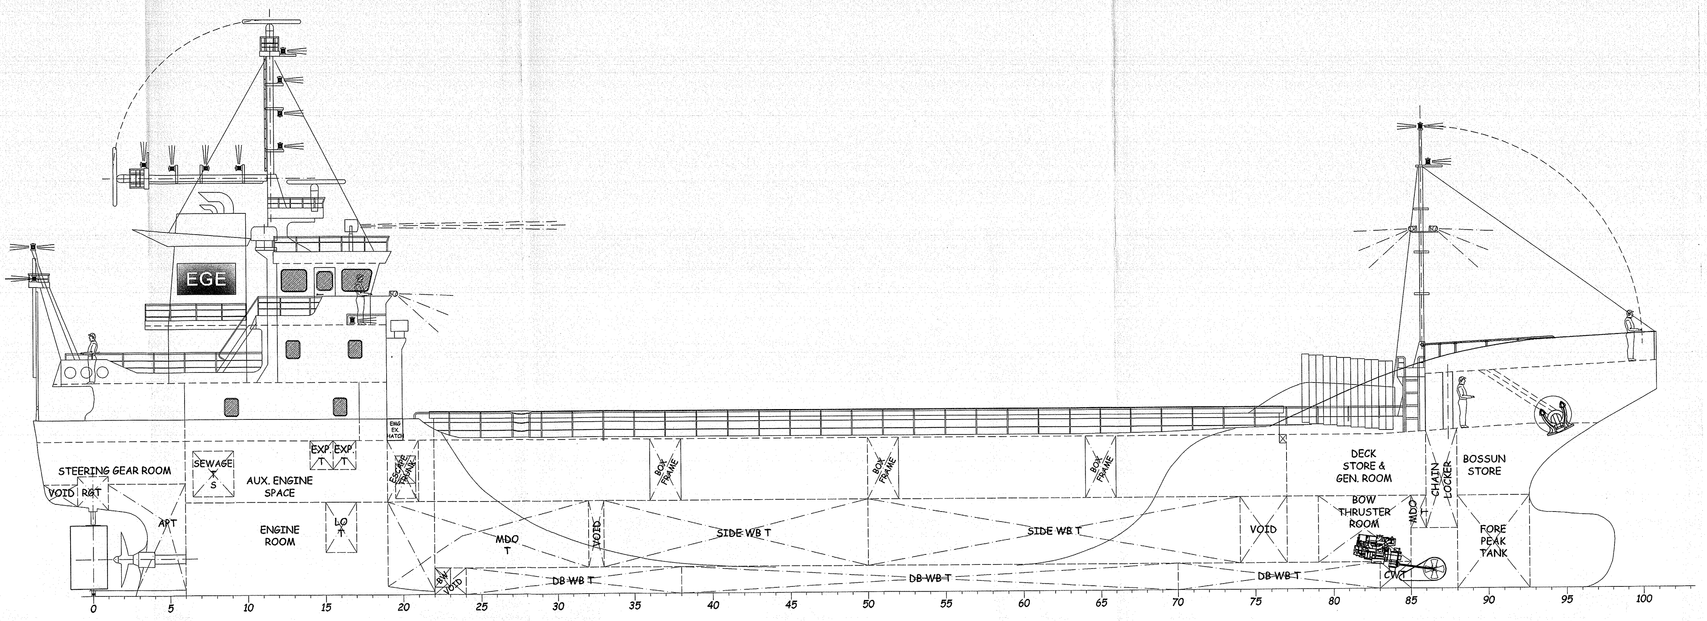

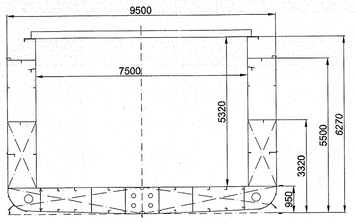

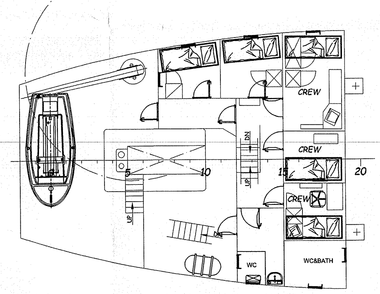

BOAT DECK

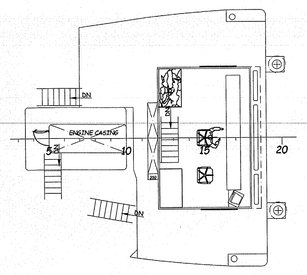

BRIDGE DECK

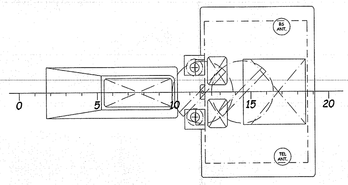

NAVIGATION DECK

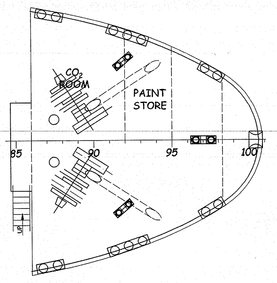

F'CASTLE DECK

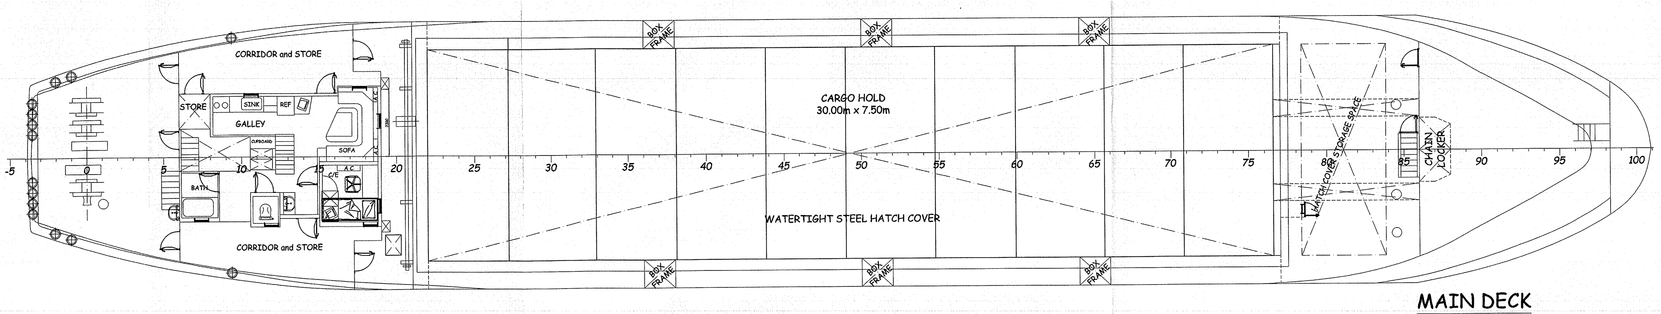

MAIN DECK

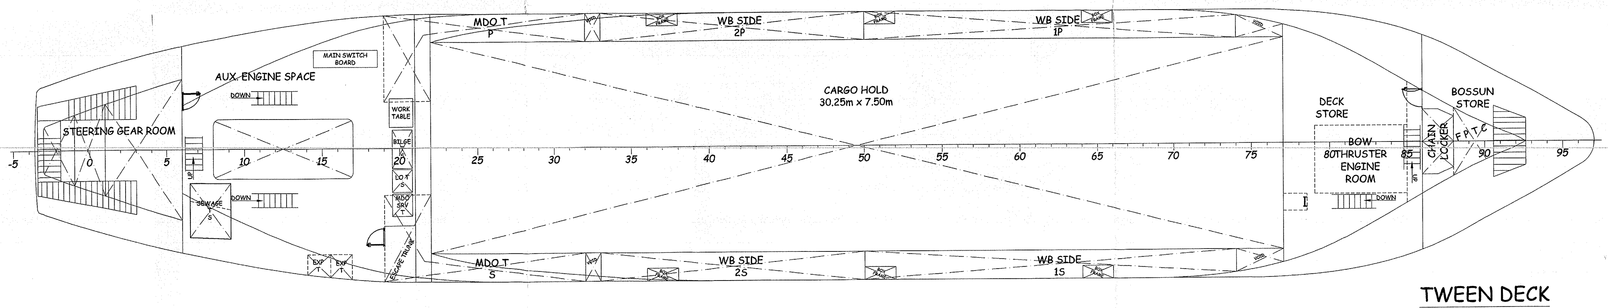

TWEEN DECK

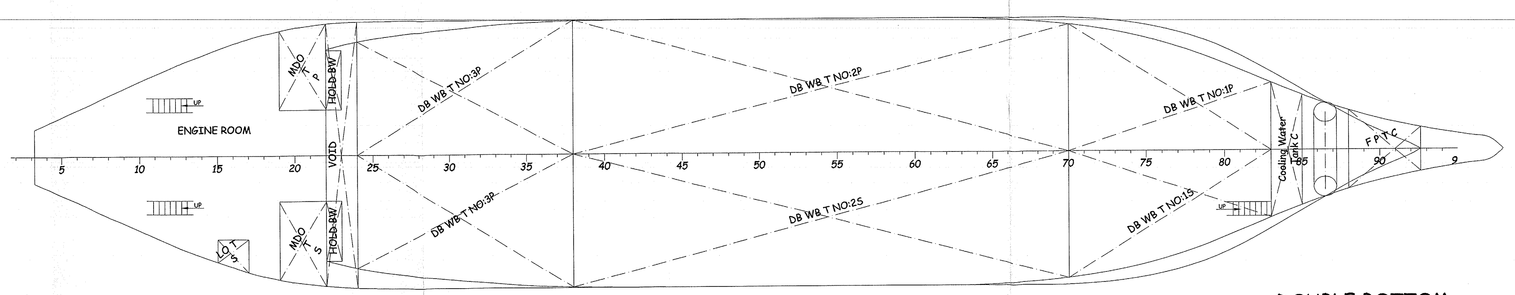

DOUBLE BOTTOM

"APPROVED"
30/04/2021
ISTANBUL TURKEY
GOKNAR BOATBUILDING

VGRS

MAIN DIMENSIONS

LENGTH OVER ALL	L_{OA}	:	55.760 m
LENGTH	L_{BP}	:	51.720 m
LENGTH	L_{WL}	:	54.55 m
BREADTH	B	:	9.500 m
DEPTH	D	:	5.500 m
DRAUGHT (Summer)	T_S	:	4.950 m
DISPL.		:	1887 t
C_B		:	0.746
FRAME SPACE		:	0.550 m

NO	DEGISIKLIK/REVISION	TARIH/DATE	IMZA/SIGN

This design presented in this drawing is property of "CBY Engineering Supervision & Consultancy".
It must not be handed over by third parties without the written permission of the company. Also, it must not be used for other purposes than specified in the contract even in modified form without the written permission.

CBY Engineering Supervision & Consultancy
Gözdeyiş Mah. Selvicon Cad. Bengi Sok. Yazıcı Apt. No:7/5
Pendik/İstanbul Phone:+90 530 485 1296 emel.bilir@cbymuhs.com

İNCİ

MUSTERI/OWNER	TERSANE/SHIPYARD	TEKNE/HULL NO	
EGE SHIPPING	OKAJIMA ZOSEN	252	
PROJE NO	EBAT/SIZE	OLCEK/SCALE	
1001	841x1189	1/100 (A0)	

DIZAYN/DESIGNED	TARIH/DATE
--	
CIZEN/DRAWN	TARIH/DATE
BY	02.03.2021
KONTROL/CHECKED	TARIH/DATE
CBY	02.03.2021
ONAY/APPROVED	TARIH/DATE
	02.03.2021
KLAS/CLASS	VEGA REGISTER
DEGISIKLIK/REVISION	REV00
RESIM NO/DRW NO	101-001-000

ISIM/TITLE

GENERAL ARRANGEMENT PLAN